PHASE 1 PROGRAM	
I. CLASSROOMS 2nd STORY (11 ROOMS @ 600ea)	6,600
II. DINING/CHAPEL	1,800
III. KIT.	450
IV. ADMIN.	1,000
V. MEDIA	1,000
VI. INDOOR ACTIVITIES	1,000
VII. PRESCHOOL	2,000
TOTAL	13,850
TOTAL ASPHALT	71,057 SF

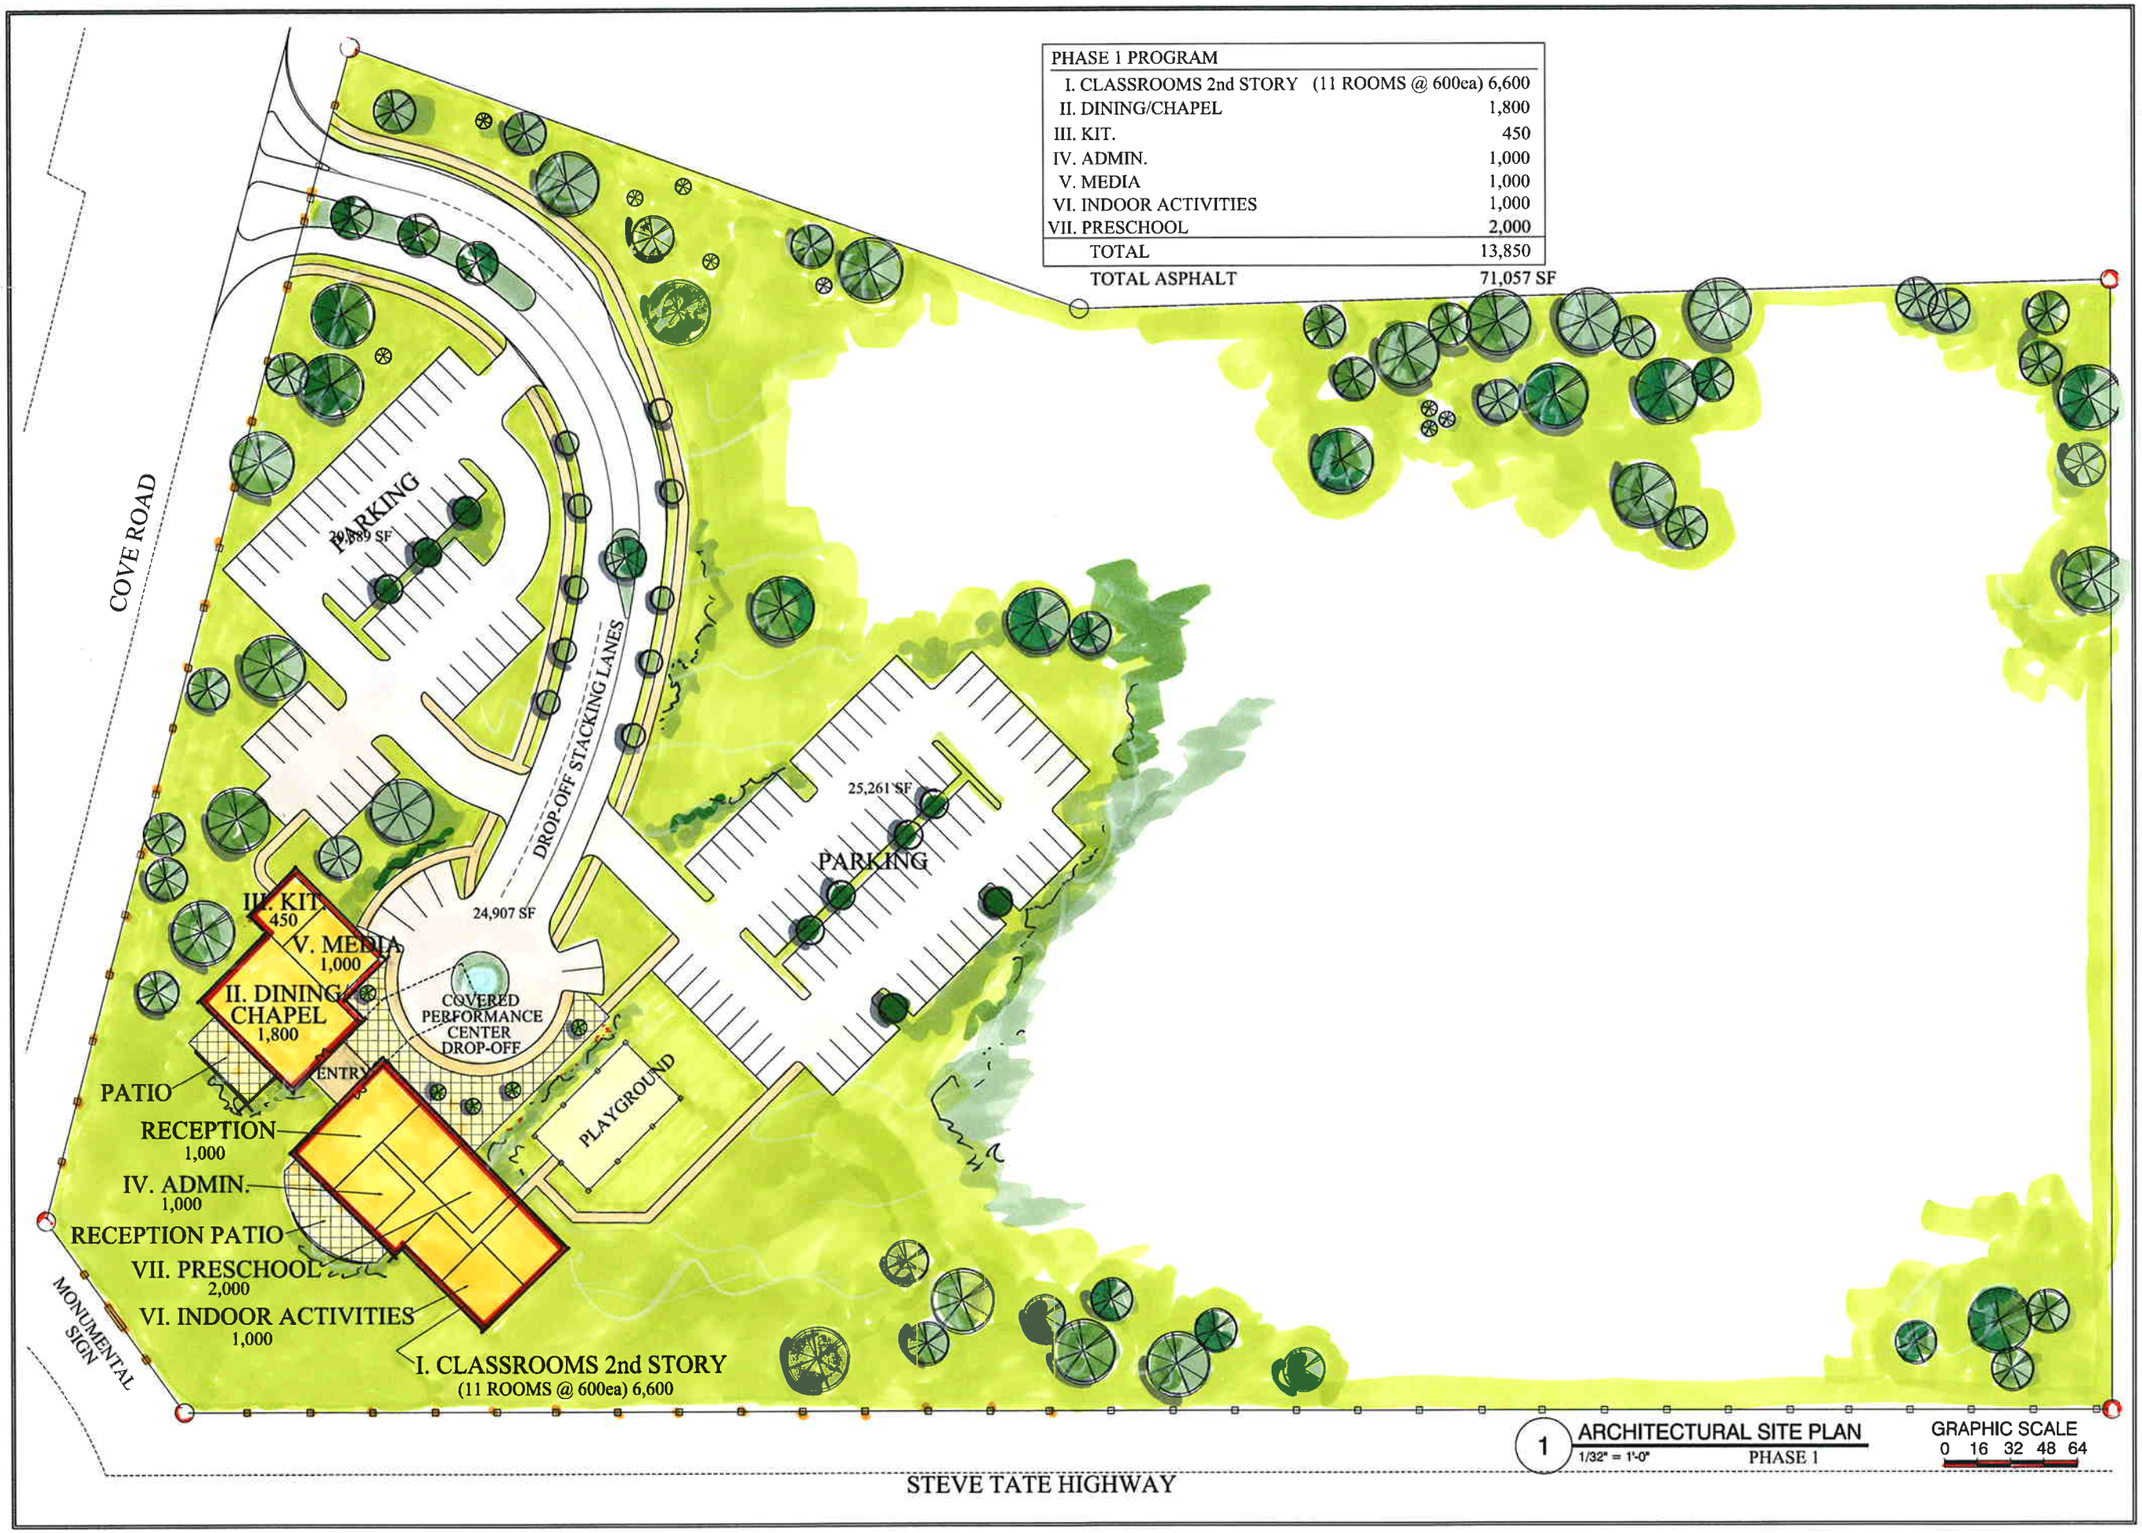

1 ARCHITECTURAL SITE PLAN
1/32" = 1'-0" PHASE 1

GRAPHIC SCALE
0 16 32 48 64

DESIGN/REESE
ARCHITECTS
and
ASSOCIATES

1201 Peachtree St., NE
Suite 1720
Atlanta, GA 30361

© Copyright 2006

WILDWOOD
CHIRSTIAN
ACADEMY

PHASE 1

SITE PLAN

GRAY REESE
Principals-in-Charge
Project Designer
Project Architect
Project Manager
Drawn By
File Pkt Date
File Path
Project No.
AS NOTED
Scale
Drawing No.

A0.1